


T10N-R01W-23_0000_MCS


from Smith to Anderson - Washington along

MONROE CO., INDIANA SEC. 23, T-10-N, R-1-W

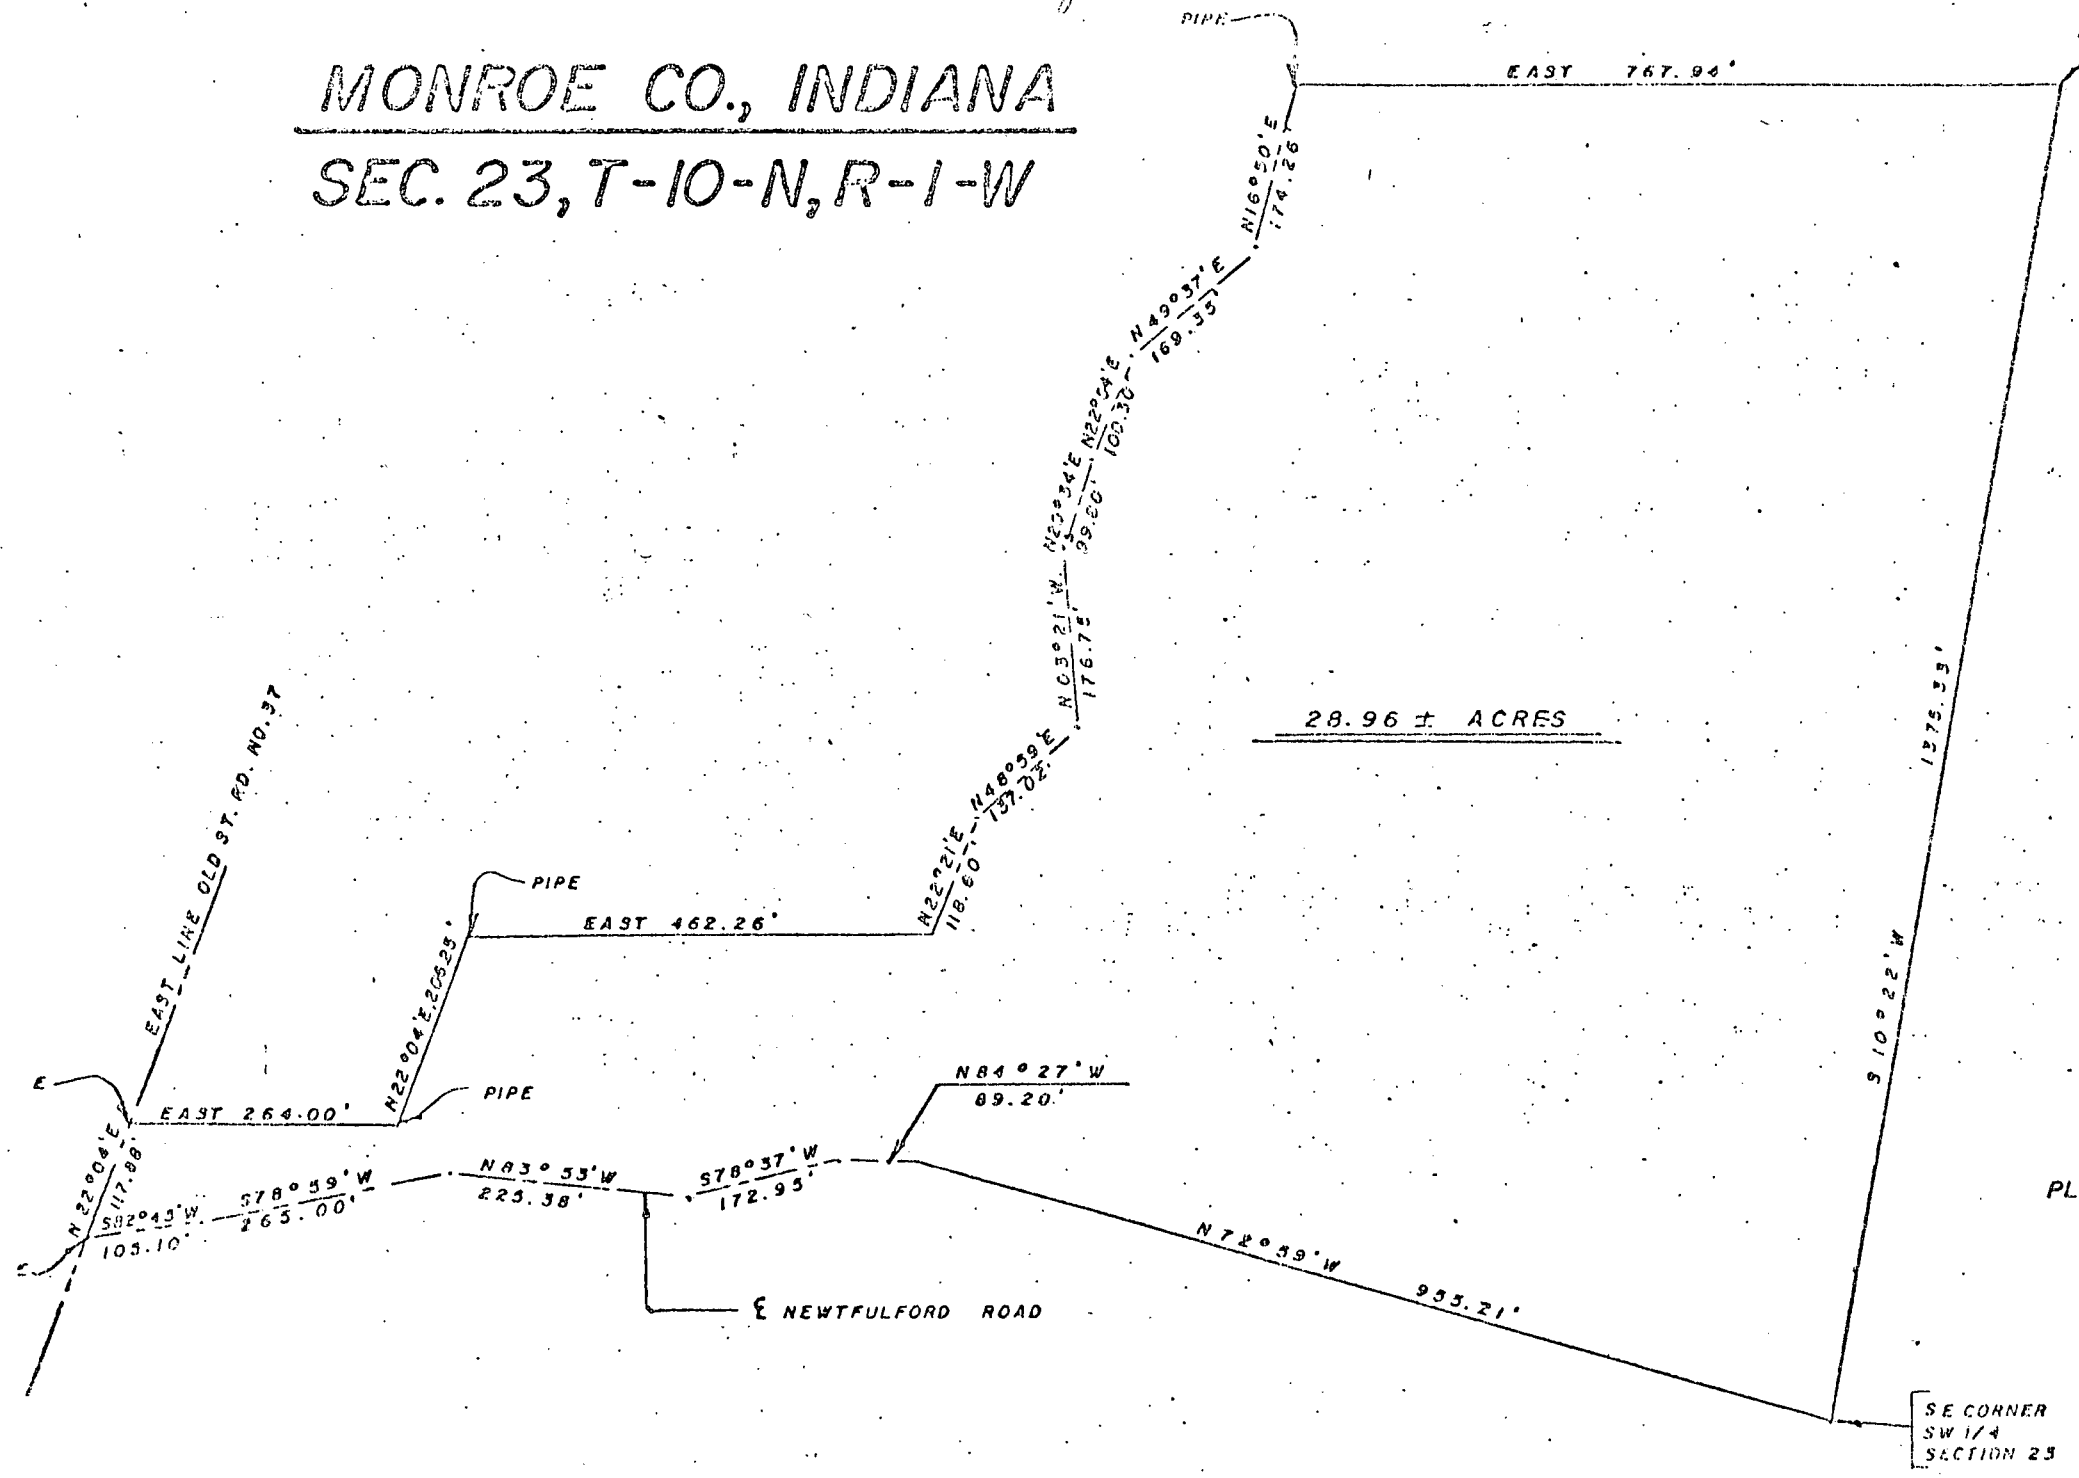

767
 978
 1107

 2652

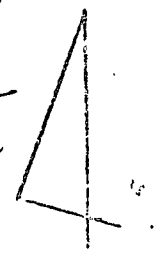

Washington

SCALE: 1" = 200'

PLAT PREPARED BY:

Edmund O. Farras L.L.
 EDMUND O. FARRAS L.L.

TRI CO SURVEYING & MAPPING

Edmund O. Farkas
Registered Land Surveyor

(812) 876-2305


P. O. Box 95
Ellettsville, Indiana 47429

Description:

Part of the South Half of the Southwest Quarter, and part of the Southwest Quarter of the Southeast Quarter all in Section Twenty-Three (23), Township Ten (10) North, Range One (1) West, Monroe County, Indiana, and more particularly described as follows:

Beginning at the Southeast Corner of the Southwest Quarter of said Section, thence North Seventy-Two (72) Degrees and Fifty-Nine (59) Minutes West 955.21 feet to the centerline of the Newtfulford Road, thence on the said centerline the following Courses: North Eighty-Four (84) Degrees and Twenty-Seven (27) Minutes West 89.20 feet, thence South Seventy-Eight (78) Degrees and Thirty-Seven (37) Minutes West 172.95 feet, thence North Eighty-Three (83) Degrees and Fifty-Three (53) Minutes West 225.38 feet, thence South Seventy-Eight (78) Degrees and Fifty-Nine (59) Minutes West 265.00 feet, thence South Eighty-Two (82) Degrees and Forty-Three (43) Minutes West 105.10 feet to a spike and to the East Line of Old State Road No. 37, thence North Twenty-Two (22) Degrees and Four (04) Minutes East 117.88 feet to a pipe on the said East Line of said Road, which point is located 27.5 Rods and 5 feet Northenly from the point where the Section Line dividing Section Twenty-Three (23) and Twenty-Six (26) and crosses the Dixie Hwy (State Road No. 37 as is now exist), thence leaving the said road East 264.00 feet to a pipe, thence North Twenty-Two (22) Degrees and Four (04) Minutes East 206.25 feet to an iron pipe, thence East 462.26 feet to a point One (1) Rod West from the Creek Bottom Land, thence One (1) Rod West of said Creek Bottom the following Courses: North Twenty-Two (22) Degrees and Twenty-One (21) Minutes East 118.60 feet, thence North Forty-Eight (48) Degrees and Fifty-Nine (59) Minutes East 137.02 feet, thence North Three (03) Degrees and Twenty-One (21) Minutes West 176.75 feet, thence North Twenty (20) Degrees and Thirty-Four (34) East 99.80 feet, thence North Twenty-Two (22) Degrees and Fifty-Four (54) Minutes East 100.30 feet, thence North Forty-Nine (49) Degrees and Thirty-Seven (37) Minutes East 169.35 feet, thence North Sixteen Degrees and Fifty (50) Minutes East 174.26 feet to the North Line of said South Half of the Southwest Quarter, thence East on the said North Line and on the North Line of said Southwest Quarter of the Southeast Quarter 767.94 feet to a pipe, thence South Ten (10) Degrees and Twenty-Two (22) Minutes West 1375.33 feet to the place of beginning.

Containing 28.96 Acres more or less.

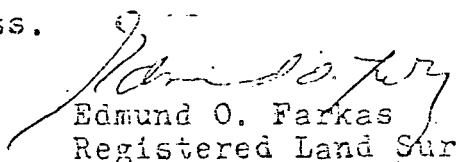
Edmund O. Farkas
Registered Land Surveyor
Ind. Reg. No. SO114

NORTH LINE SEC. 23

1407.36'

N 39° 42' 01" W

37.74 AC

1320.00'
S 01° 37' 39" E

70.43'
N 34° 13' 23" E

93.32'
N 39° 37' 40" E

97.20'
N 30° 14' 05" E

95.15'
N 13° 17' 28" E

96.18'
N 01° 12' 50" W

84.29'
N 07° 54' 10" W

257.08'
N 09° 50' 10" W
OLD STATE ROAD # 37

90.43'
N 05° 51' 40" W

97.13'
N 04° 23' 40" E

76.01'
N 15° 40' 40" E

79.85'
N 24° 46' 40" E

89.20'
N 35° 34' 35" E

23.89'
N 44° 22' 05" E

1057.03'

1158.58'

S 89° 56' 22" E


S-W CORNER, N-W 1/4 OF N-W 1/4
SEC. 23, T10N, R1W
MONROE COUNTY, IND.

SCALE 1"=200'

PAYNE-PAULY

State of Indiana
County of Monroe SS:

I, Lee Utt, hereby certify that I am a Land Surveyor licensed in compliance with the laws of the State of Indiana; that the above plat and attached description correctly represents a survey completed by me on this 5th day of September, 1983; that all monuments shown thereon actually exist; and that their location and type are, to the best of my knowledge, accurately shown.

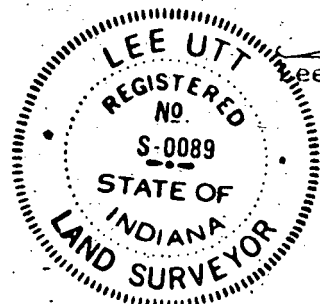

Lee Utt
Lee Utt, R. L. S. # S0089, Indiana
9801 West Gardner Road
Bloomington, Indiana 47401

LEE UTT

REGISTERED LAND SURVEYOR No. S0089, INDIANA

PHONE 825-5961


9801 West Gardner Road
BLOOMINGTON, INDIANA 47401


Legal description:


Payne - Pauly

A part of the North one half of the Northwest quarter of Section 23, Township 10 North, Range 1 West, Monroe County, Indiana, bounded and described as follows:

Beginning at a stone marking the Southwest corner of the Northwest quarter of said Northwest quarter; thence from said point of beginning and with the South line of said North one half of the Northwest quarter and running South 89°-56'-22" East for 1057.03 feet and to the centerline of Old State Road 37; thence leaving said South line and with the centerline of said road and running North 44°-22'-05" East for 23.89 feet; thence North 35°-34'-35" East for 89.20 feet; thence North 30°-04'-40" East for 171.43 feet; thence North 24°-46'-40" East for 79.85 feet; thence North 15°-40'-40" East for 76.01 feet; thence North 04°-23'-40" East for 97.13 feet; thence North 05°-51'-40" West for 90.43 feet; thence North 09°-50'-10" West for 257.08 feet; thence North 07°-59'-10" West for 84.29 feet; thence North 01°-16'-50" West for 96.18 feet; thence North 13°-17'-20" East for 95.15 feet; thence North 26°-14'-05" East for 97.06 feet; thence North 39°-24'-40" East for 93.33 feet; thence North 34°-13'-28" East for 70.43 feet and to the North line of said Section 23; thence leaving the centerline of Old State Road 37 and with the North line of said Section 23 and running North 89°-42'-01" West for 1407.36 feet and to the Northwest corner of said Northwest quarter; thence with the West line of said Northwest quarter and running South 01°-37'-39" East for 1320.00 feet and to the point of beginning. Containing 37.74 acres, more or less.

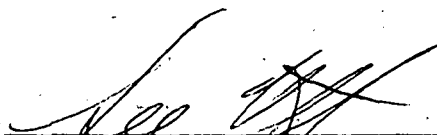
Lee Utt, R. L. S. # S0089, Indiana
September 5, 1983

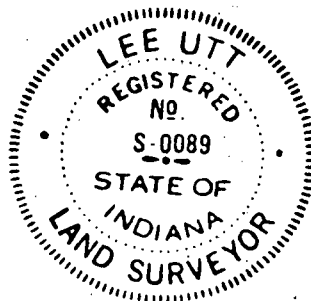

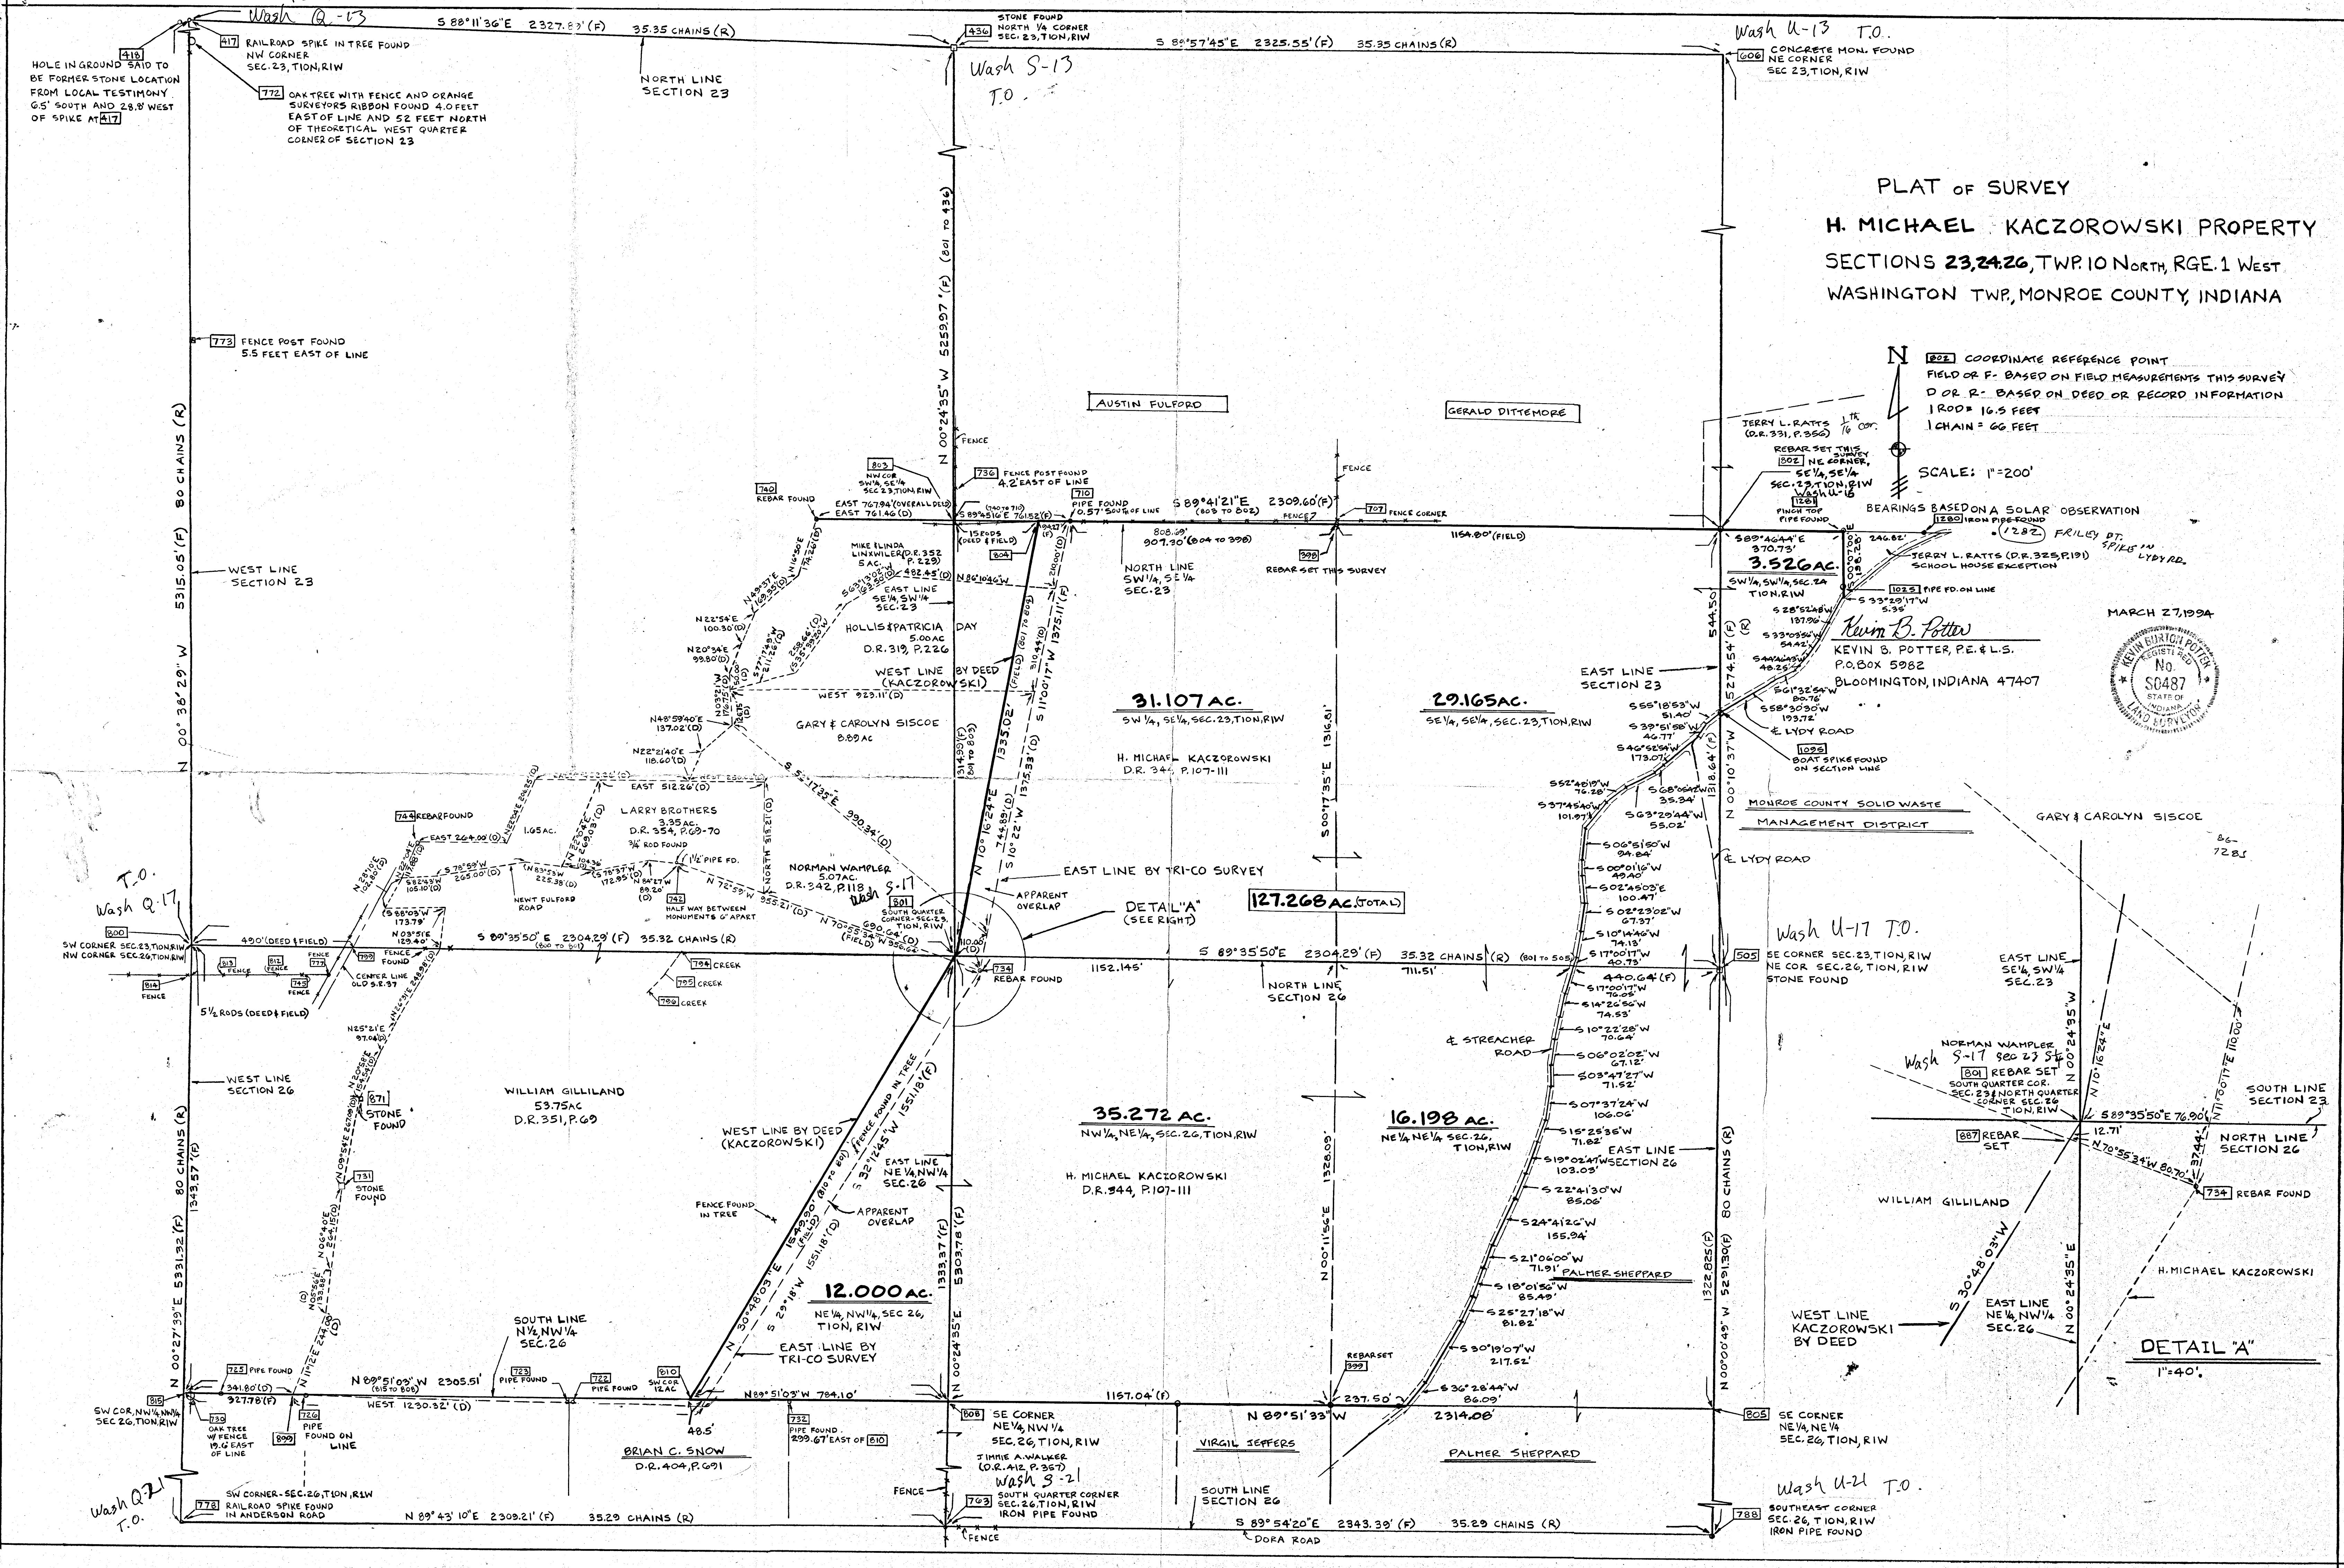


PLAT OF SURVEY
H. MICHAEL KACZOROWSKI PROPERTY
SECTIONS 23, 24, 26, TWP. 10 North, RGE. 1 West
WASHINGTON TWP, MONROE COUNTY, INDIANA

1022 COORDINATE REFERENCE POINT
FIELD OR F- BASED ON FIELD MEASUREMENTS THIS SURVEY
D OR R- BASED ON DEED OR RECORD INFORMATION
1 ROD = 16.5 FEET
1 CHAIN = 66 FEET

SCALE: 1"=200'

BEARINGS BASED ON A SOLAR OBSERVATION
TERRY L. RATTI (D.R. 331, P. 356)
REBAR SET THIS SURVEY
NE CORNER, SEC. 23, TION, RIW
WASH U-16
FINCH TOP PIPE FOUND
1282 FRILEY DT. SPIKE IN LYBYRD.
TERRY L. RATTI (D.R. 325, P. 191)
SCHOOL HOUSE EXCEPTION

Kevin B. Potter
KEVIN B. POTTER, P.E. & L.S.
P.O. BOX 5982
BLOOMINGTON, INDIANA 47407

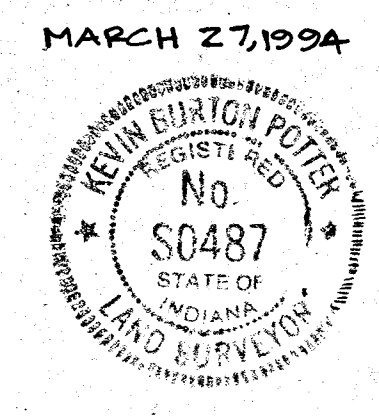

MONROE COUNTY SOLID WASTE
MANAGEMENT DISTRICT

Wash U-17 T.O.

SE CORNER SEC. 23, TION, RIW
NE COR. SEC. 26, TION, RIW
STONE FOUND

Wash S-17

NORMAN WAMPLER
D.R. 342, P. 118
SOUTH QUARTER CORNER, SEC. 23, TION, RIW

REBAR SET
SOUTH QUARTER COR. SEC. 23, NORTH QUARTER CORNER SEC. 26, TION, RIW

WILLIAM GILLILAND

WEST LINE KACZOROWSKI BY DEED

EAST LINE NE 1/4, NW 1/4 SEC. 26

DETAIL "A"

1"=40'

SE CORNER NE 1/4, NE 1/4 SEC. 26, TION, RIW

Wash U-21 T.O.

SOUTHEAST CORNER SEC. 26, TION, RIW
IRON PIPE FOUND

SCALE: 1"=200'-0"

Wash S-13
N $\frac{1}{4}$ corner of Sec. 23

Wash U-13
NE corner of Sec. 23

FULFORD, M.L. & M.L. DR 118 PG 498

REIBAR SET
25' FROM C

PT. NE 1/4
NW 1/4
28.55 Ac.

NW 1/4
NE 1/4
35.12 Ac.

FULFORD, J. et al
DR 428-P38

ANDERSON, N.H. (TAX TITLE)

WITH EM, J.E. & R.L.
DR 158 PG 264

KEILLOR, J.D. & K.D.
DR 270 P619

PT. S. 1/2
NW 1/4
42.28 Ac.

DESCRIPTION

The Northwest quarter of the Northeast quarter of Section 23, Township 10 North, Range 1 West, containing 40 acres, more or less; ALSO, part of the Northeast quarter of the Northwest quarter of Section 23, Township 10 North, Range 1 West, being all that part of said quarter quarter lying East of the public highway formerly known as State Road #37, containing 35 acres, more or less.

ALSO, all that part of the South half of the Northwest quarter of Section 23, Township 10 North, Range 1 West, which lies East of the public highway formerly known as State Road #37, and containing 50 acres, more or less.

MORE, PARTICULARLY DESCRIBED AS FOLLOWS TO-WIT:
The Northwest quarter of the Northeast quarter and part of the Northeast quarter of the Northwest quarter and part of the South half of the Northwest quarter of Section 23, Township 10 North, Range 1 West, Monroe County, Indiana bounded and described as follows to-wit: Beginning at the Northwest corner of the Northwest quarter of the Northeast quarter of said section thence running North 89 degrees 33 minutes 42 seconds East for 1174.53 feet; thence running South 32 minutes 04 seconds West for 1317.48 feet; thence running North 89 degrees 29 minutes 07 seconds West for 116.57 feet; thence running South 19 minutes 20 seconds West for 129.09 feet; thence running North 89 degrees 11 minutes 11 seconds West for 1256.86 feet; thence North 20 degrees 12 minutes 30 seconds West for 200.16 feet; thence North 21 degrees 56 minutes 29 seconds West for 100.38 feet; thence North 23 degrees 42 minutes 42 seconds West for 259.78 feet; thence North 23 degrees 40 minutes 04 seconds West for 102.60 feet; thence North 15 degrees 38 minutes 54 seconds West for 160.68 feet; thence North 01 degrees 38 minutes 35 seconds West for 67.36 feet; thence North 07 degrees 18 minutes 43 seconds East for 76.09 feet; thence North 16 degrees 22 minutes 37 seconds East for 59.34 feet; thence North 28 degrees 32 minutes 57 seconds East for 55.14 feet; thence North 33 degrees 56 minutes 30 seconds East for 85.97 feet; thence North 45 degrees 53 minutes 43 seconds East for 81.70 feet; thence North 50 degrees 44 minutes 24 seconds East for 113.75 feet; thence North 47 degrees 50 minutes 47 seconds East for 80.47 feet; thence North 40 degrees 18 minutes 59 seconds East for 103.53 feet; thence North 31 degrees 49 minutes 24 seconds East for 165.73 feet; thence North 25 degrees 27 minutes 51 seconds East for 144.88 feet; thence North 11 degrees 58 minutes 38 seconds East for 93.55 feet; thence North 01 degrees 24 minutes 15 seconds West for 133.05 feet; thence North 09 degrees 22 minutes 34 seconds West for 314.71 feet; thence North 03 degrees 14 minutes 59 seconds West for 119.74 feet; thence North 08 degrees 27 minutes 12 seconds East for 70.06 feet; thence North 08 degrees 27 minutes 12 seconds East for 80.80 feet; thence running South 89 degrees 02 minutes 13 seconds East for 1061.02 feet; thence running North 57 minutes 47 seconds East for 165.00 feet to the place of beginning. Containing all in all 105.95 acres, more or less.

Subject to all legal highways, right-of-ways, and easements.

SURVEYOR REPORT (per 865 IAC 12)

A. REFERENCE MONUMENTS

1. Iron Pin found in Northwest corner of Section 23.
2. Stone with brass cap found in Northeast corner of Section 23.
3. Rebar found in Southeast corner, Northwest quarter, Northeast quarter.
4. Iron Pin found in center of Section.
5. Stone found in North quarter corner.

6. Iron Pin found in Southwest corner of Northwest quarter, Northeast quarter, similar to pin found in center of section 30' East of corner established this survey. New monument set.

B. DEED DESCRIPTIONS

1. No conflicts with adjoining deeds noted this survey.
- C. OCCUPATION
1. Fulford tract in North 165 feet of Northeast quarter, Northwest quarter mowing South of property line.

2. Fence built to pin noted above at Northwest quarter, Northeast quarter.

- D. THEORETICAL UNCERTAINTY
1. Uncertainty due to electronic distance measurements < 1.00'
 2. Class of survey = Class D as found in 865 IAC 12.


CERTIFICATION

I certify that this survey was performed wholly under the direction of myself, a land surveyor registered in the state of Indiana, and to the best of my knowledge and belief was executed according to 865 IAC 12.


Raymond Graham
R.P.E. 8409 L.S. 9978 Indiana
Graham Engineering
615 W. Kirkwood Ave.
Bloomington, Indiana



SECTION 23 - TOWNSHIP 10 NORTH - RANGE 1 WEST
WASHINGTON

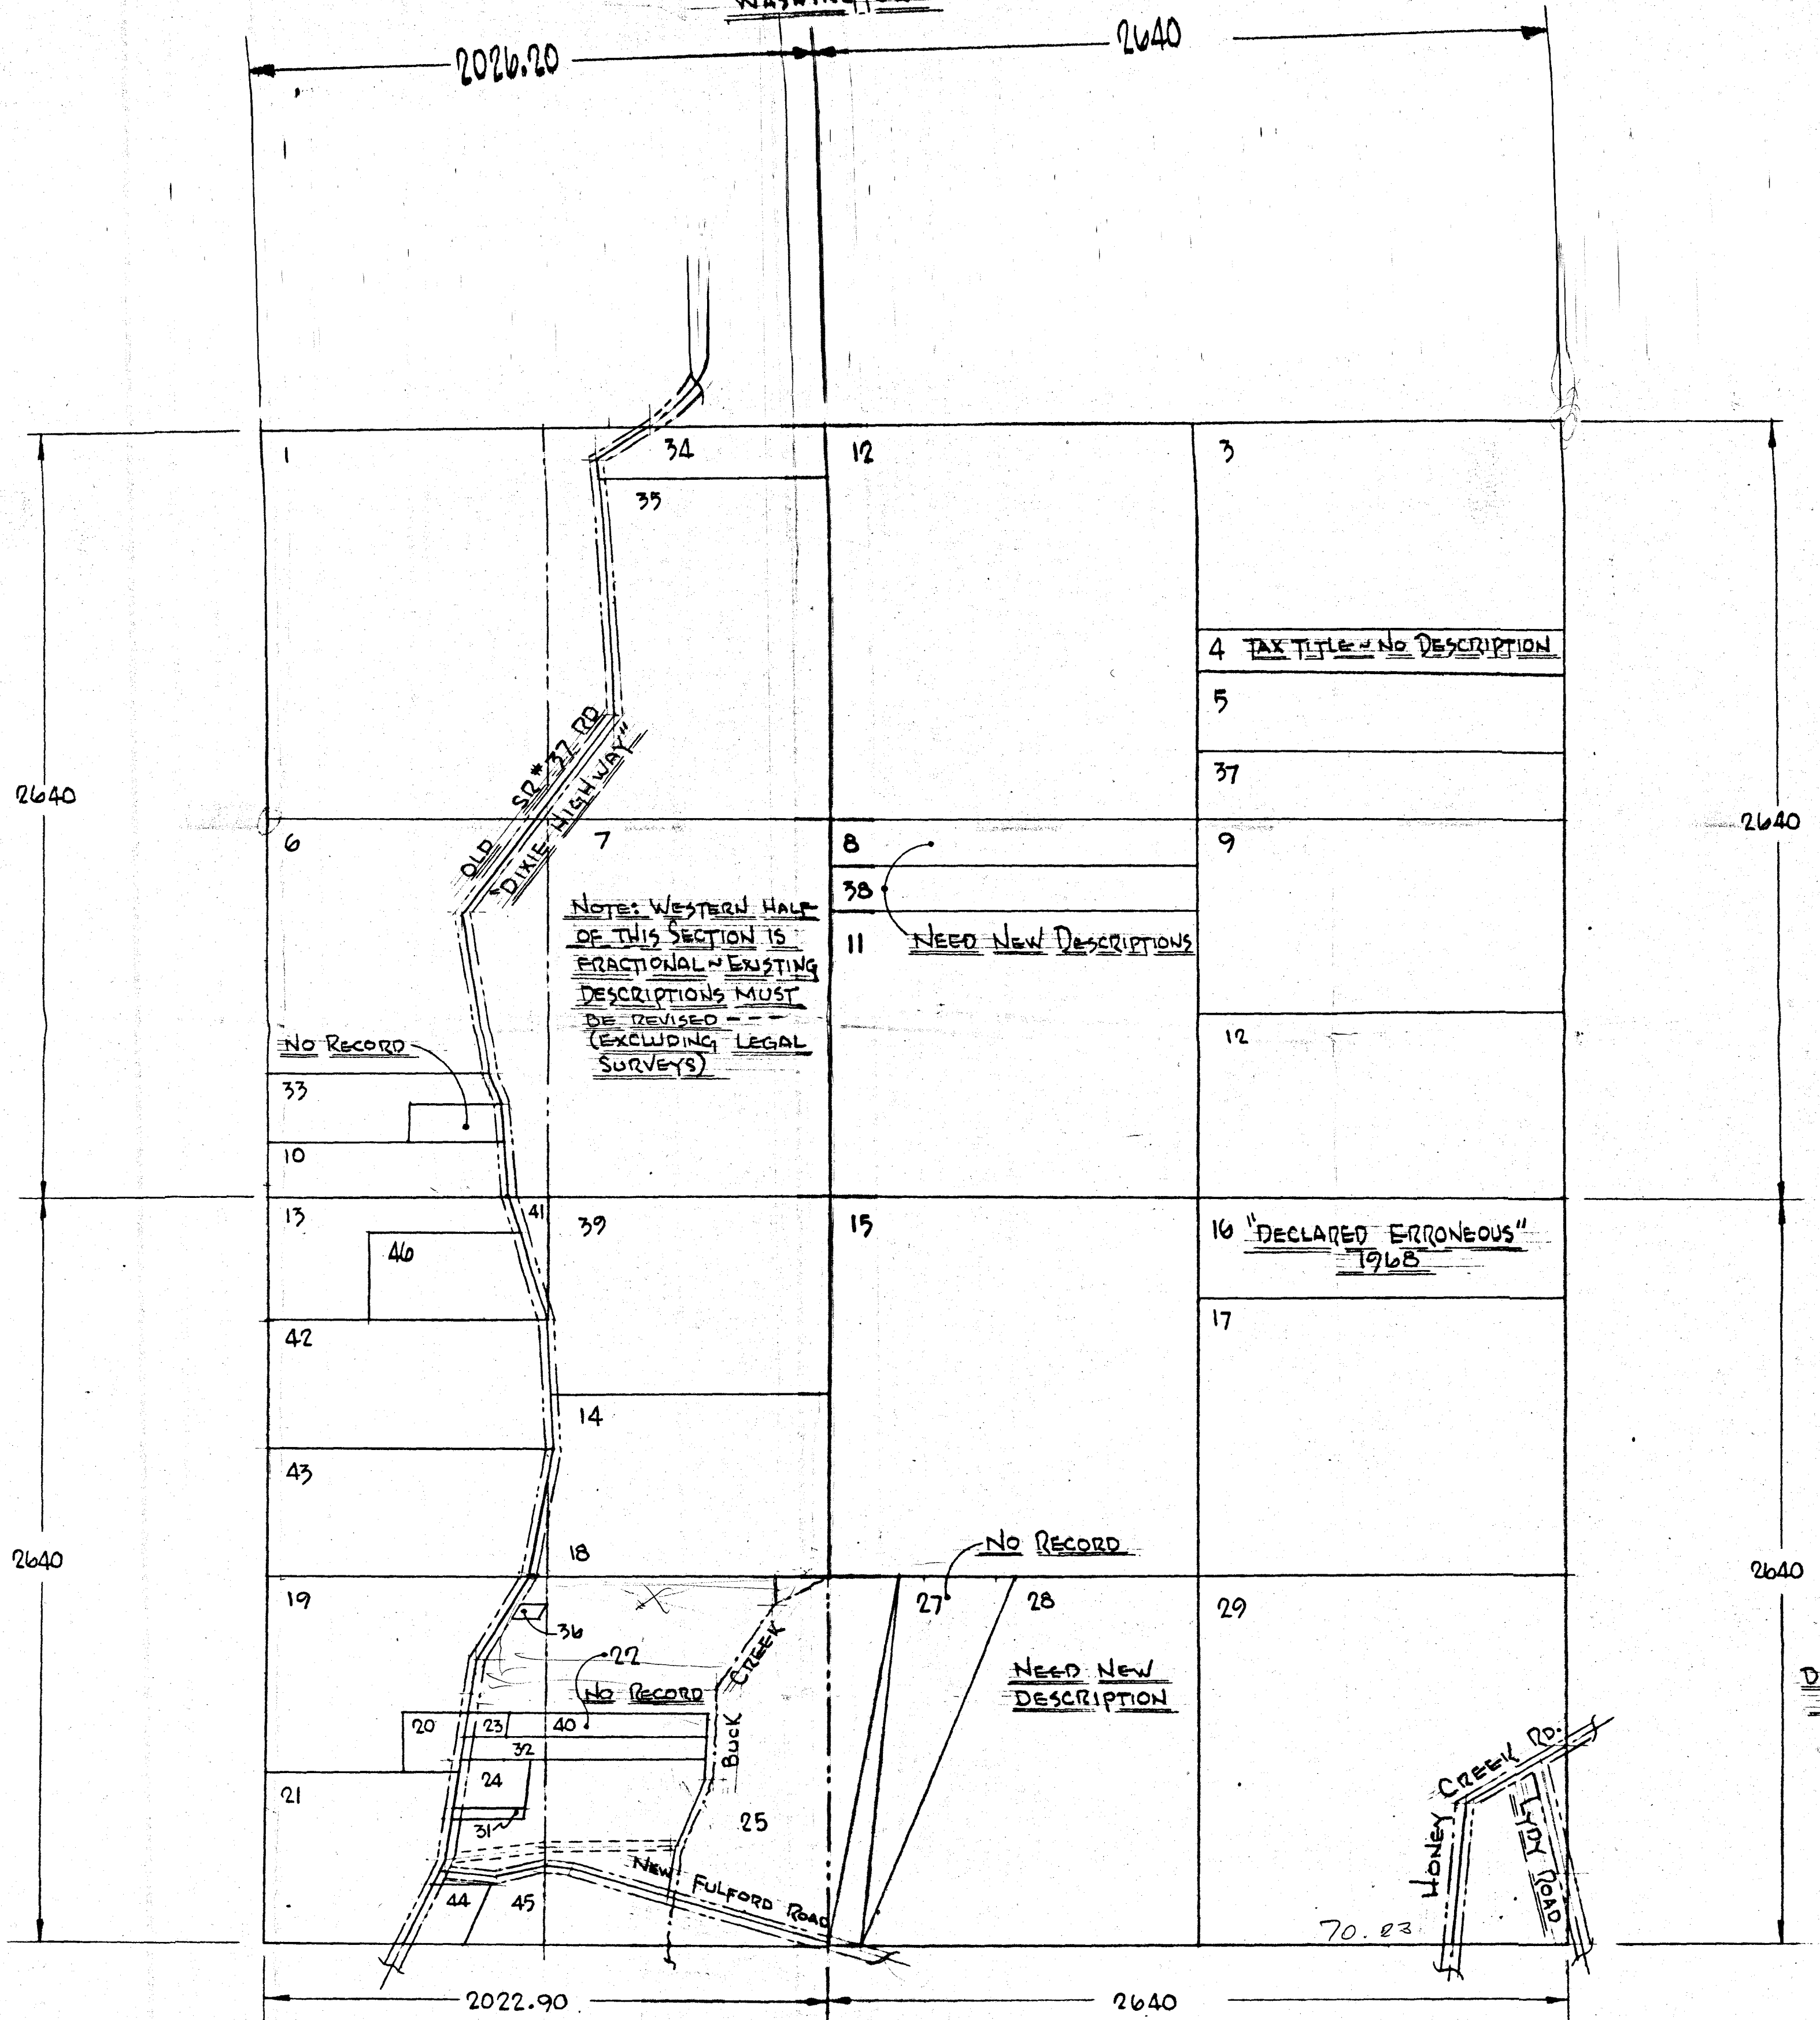

DRAWN - 4-30-75
J CWOIFF

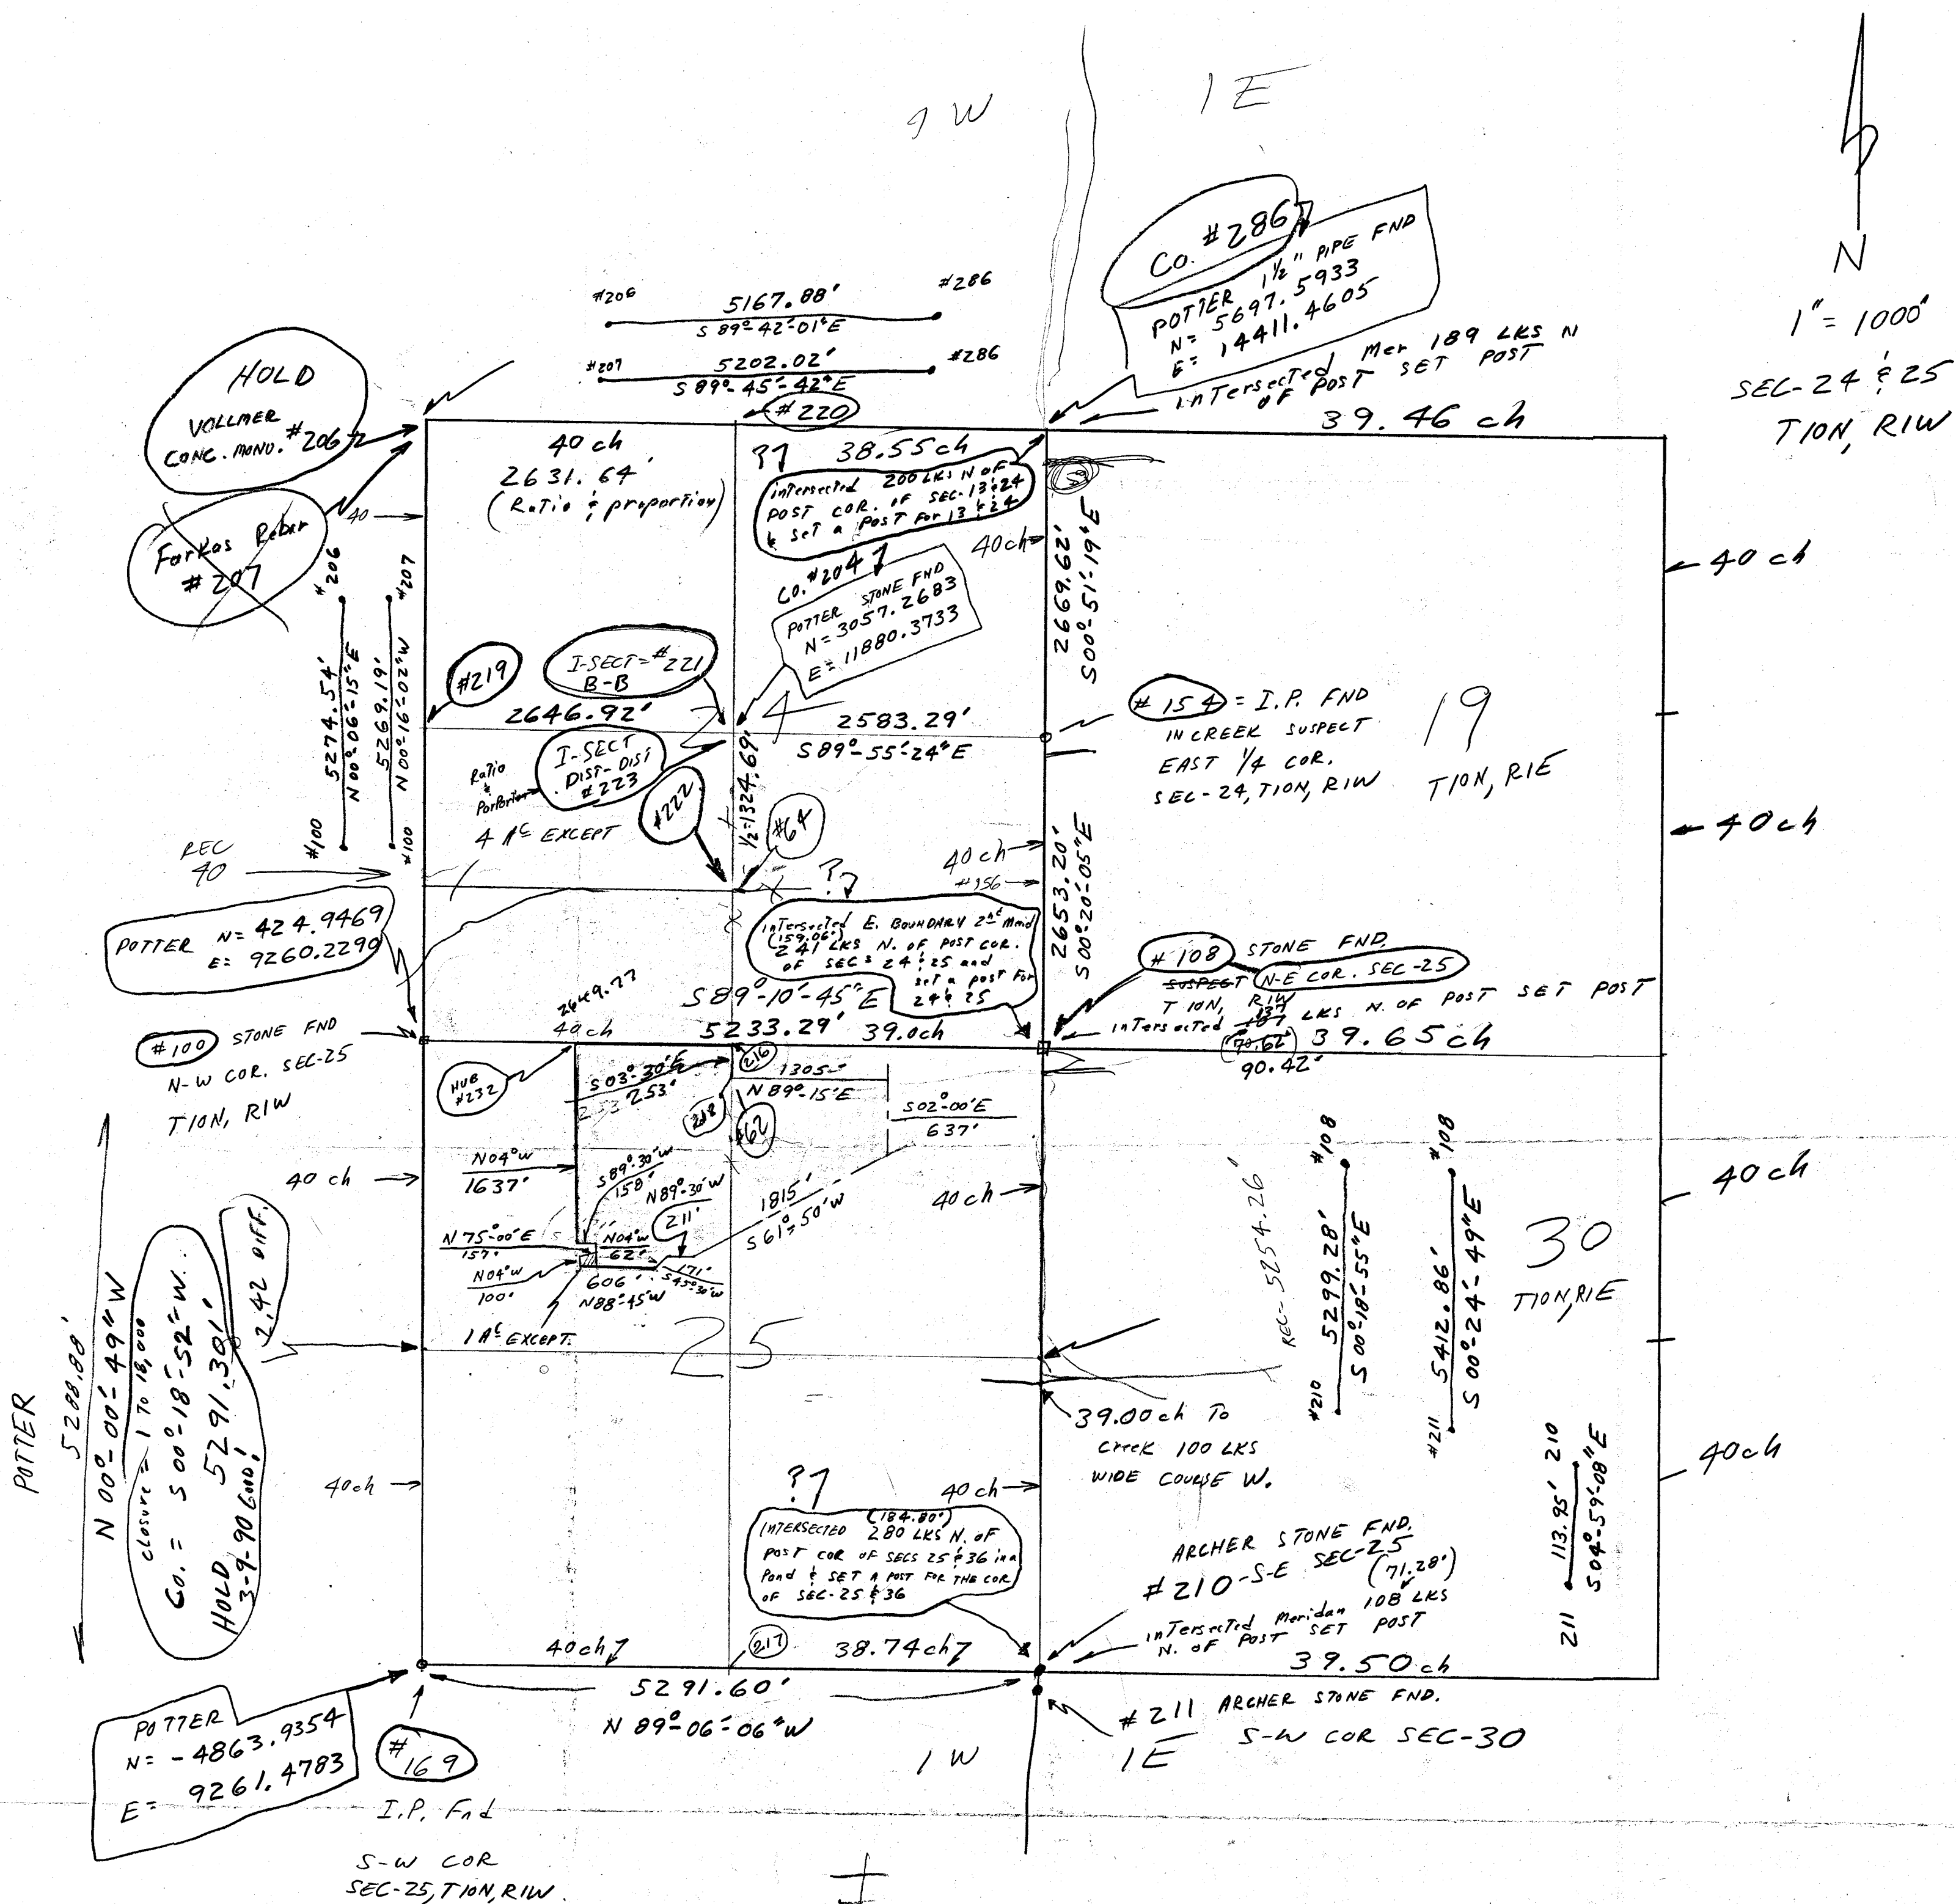


7-22-71
\$1.00 / FT.
DALE BURNETT

December 2nd AD 1863.

ran the following lot of land for Stephen Wilson in Section No 23 T 10 R. 1. W. Beginning at the South East corner of said Section 23. witness Lins - at the South East cor or place of beginning white oak 18 inches diameter N 60° E 3 1/2 links dist white Oak 18 in diam S 24° W 33 1/2 links dist then west with the Section line 70 poles 21 links to a stake witness Tree White oak 15 inches diam due East 3 1/2 links distant then north 81 poles & 4 1/2 links to a stake then East 70 poles & 9 links to a stake then South 81 poles 4 1/2 links to the beginning.

Wiram L Boston & Charles Corr chain bearers
Sworn

James W Spencer
Monroe County Surveyor

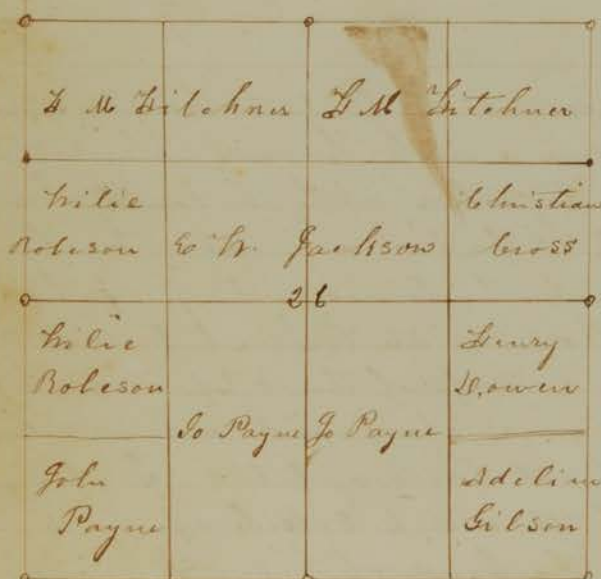

January 13th AD 1864.

ran the following lot of land for L. M. Litchner Hilic Robeson C. H. Jackson Christian Cross Henry D. Owens Adeline Gilson & John Payne in Section No 26 Township No 10 north of range No one west.

length of the line from the Eastern 1/2 mile post to the western 1/2 mile post 282 poles & 20 links
length of the line from the S. E. cor to the N. E. cor 320 poles 46 links

Corner made 70 poles 17 1/2 links East of the western 1/2 mile post or at the South West corner of the South East 1/4 of the North West quarter of said Section 26. witness Trees Hogwood 5 inches diameter S 48° E 16 links dist Maple 15 inches diameter N 35° W 20 links dist

length of the line from the north 1/2 mile post to the north west corner 146 poles & 8 links

length of the line from the line from the South West corner of the East half of the North West quarter of said Section No 26 162 poles and 13 links